




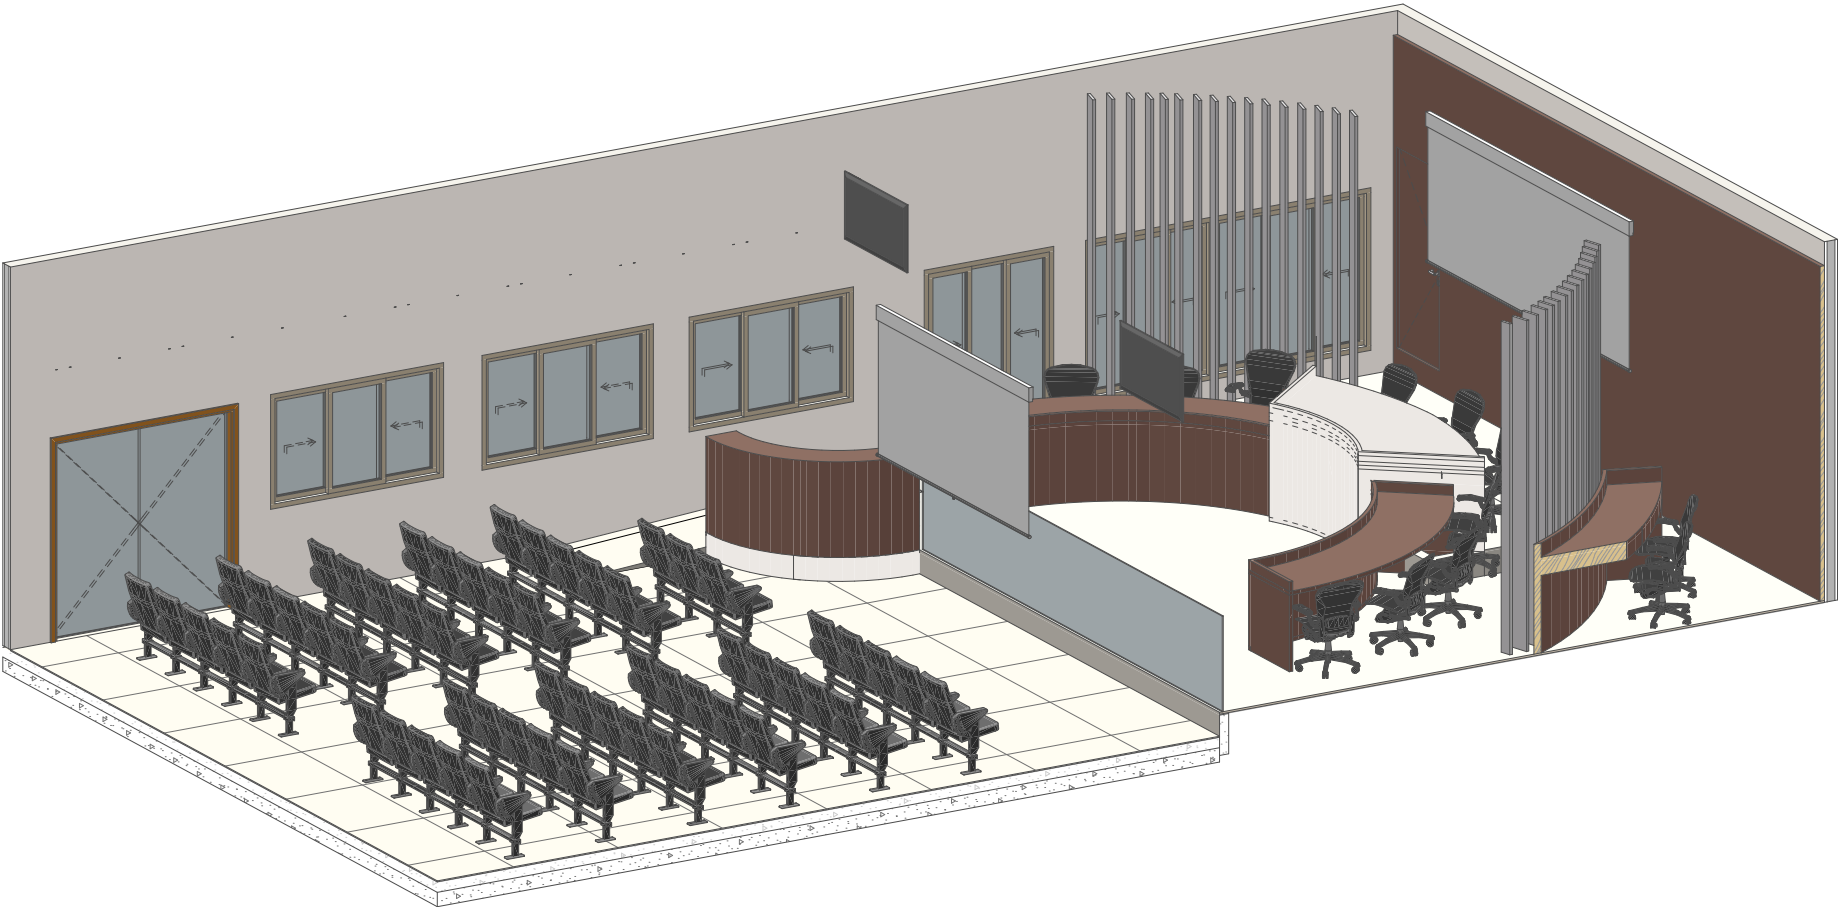


VISTA AXONOMÉTRICA - PLENÁRIO

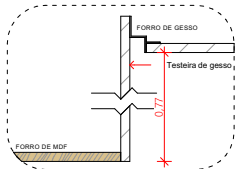


DET. F01 | DESNIVEL DE FORRO  
ESC.: 1:10

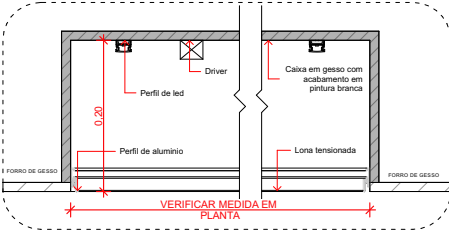


DET. F02 | TENSOFLEX - FORRO DE GESSO  
ESC.: 1:10

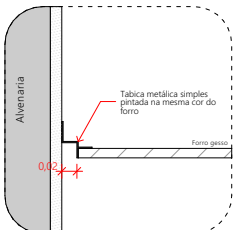


DET. F03 | CORTE TABICA METÁLICA SIMPLES  
ESC.: 1:10

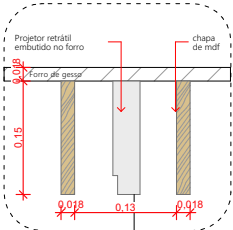

DET. F05 | PROJETO X FORRO MDF  
ESC.: 1:5

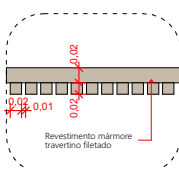

DET. 04 | PEDRA FILETADA  
ESC.: 1:5

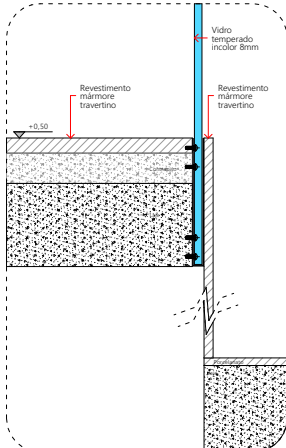

DET. 03 | CORTE ENGASTE DO GUARDA CORPO  
NO PISO  
ESC.: 1:5